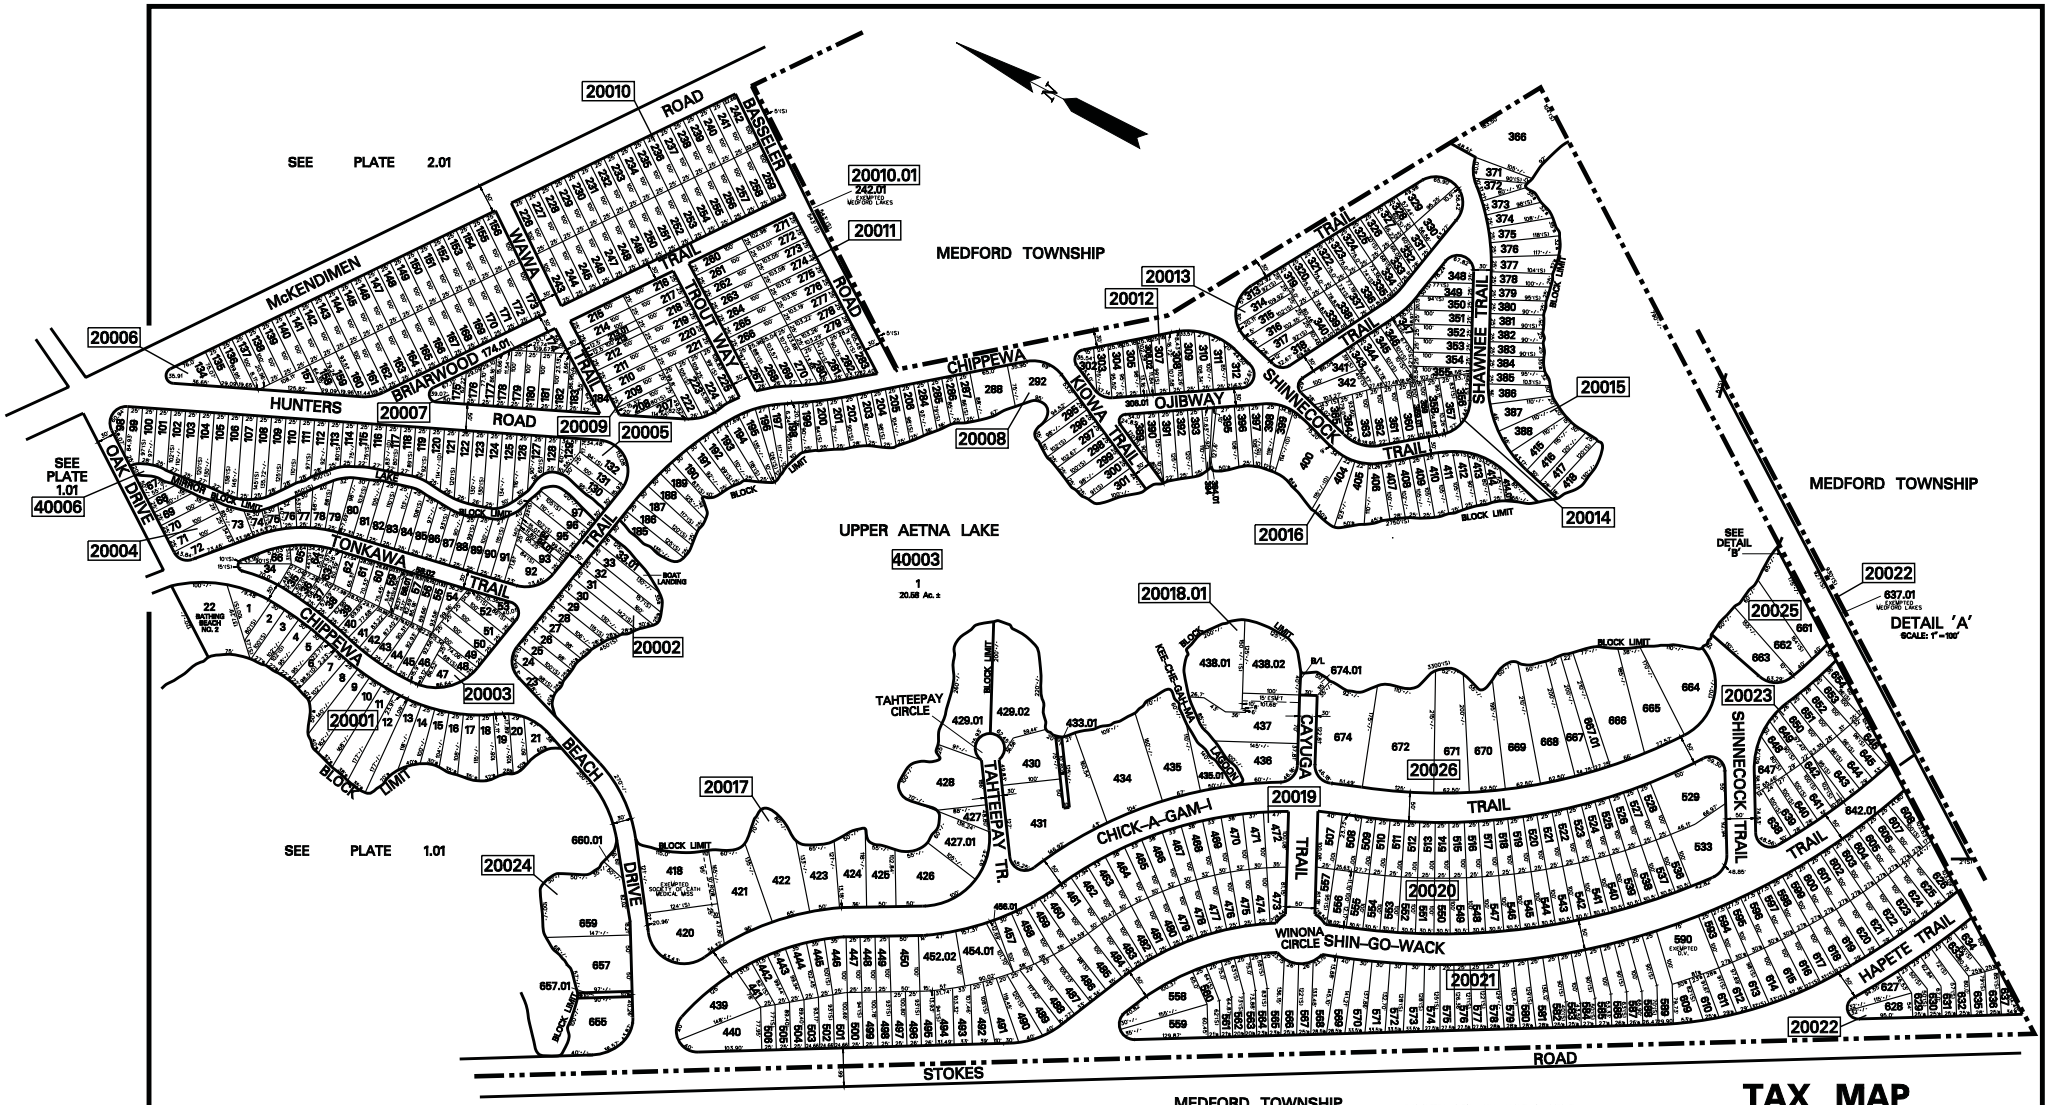

TAX MAP

MEDFORD LAKES BOROUGH

BURLINGTON COUNTY, NEW JERSEY

ALBERT C. JONES, PE & PLS
MT. HOLLY, NJ
SCALE: 1" = 100'

THIS SHEET WAS FORMALLY APPROVED ON OCTOBER 30, 1989 BY IVAN HAFTKOWYCZ AND ASSIGNED SERIAL NUMBER 628.

NOTES:
1. THIS SHEET IS A DIGITIZED COPY OF THE TAX MAP ORIGINALLY PREPARED BY ALBERT C. JONES. THE ORIGINAL APPROVED MAP IS ON FILE IN THE OFFICE OF THE BOROUGH ENGINEER.

2. ALL ACREAGE GIVEN ON THIS MAP DOES NOT INCLUDE ROAD AREA.