THIS SHEET WAS FORMALLY APPROVED ON OCTOBER 20, 1989
BY IVAN HAPTKOWYCZ AND ASSIGNED SERIAL NUMBER 638.

TAX MAP
MEDFORD LAKES BOROUGH
BURLINGTON COUNTY, NEW JERSEY

ALBERT C. JONES, PE & PLS
MT. HOLLY, NJ
SCALE: 1" = 100'

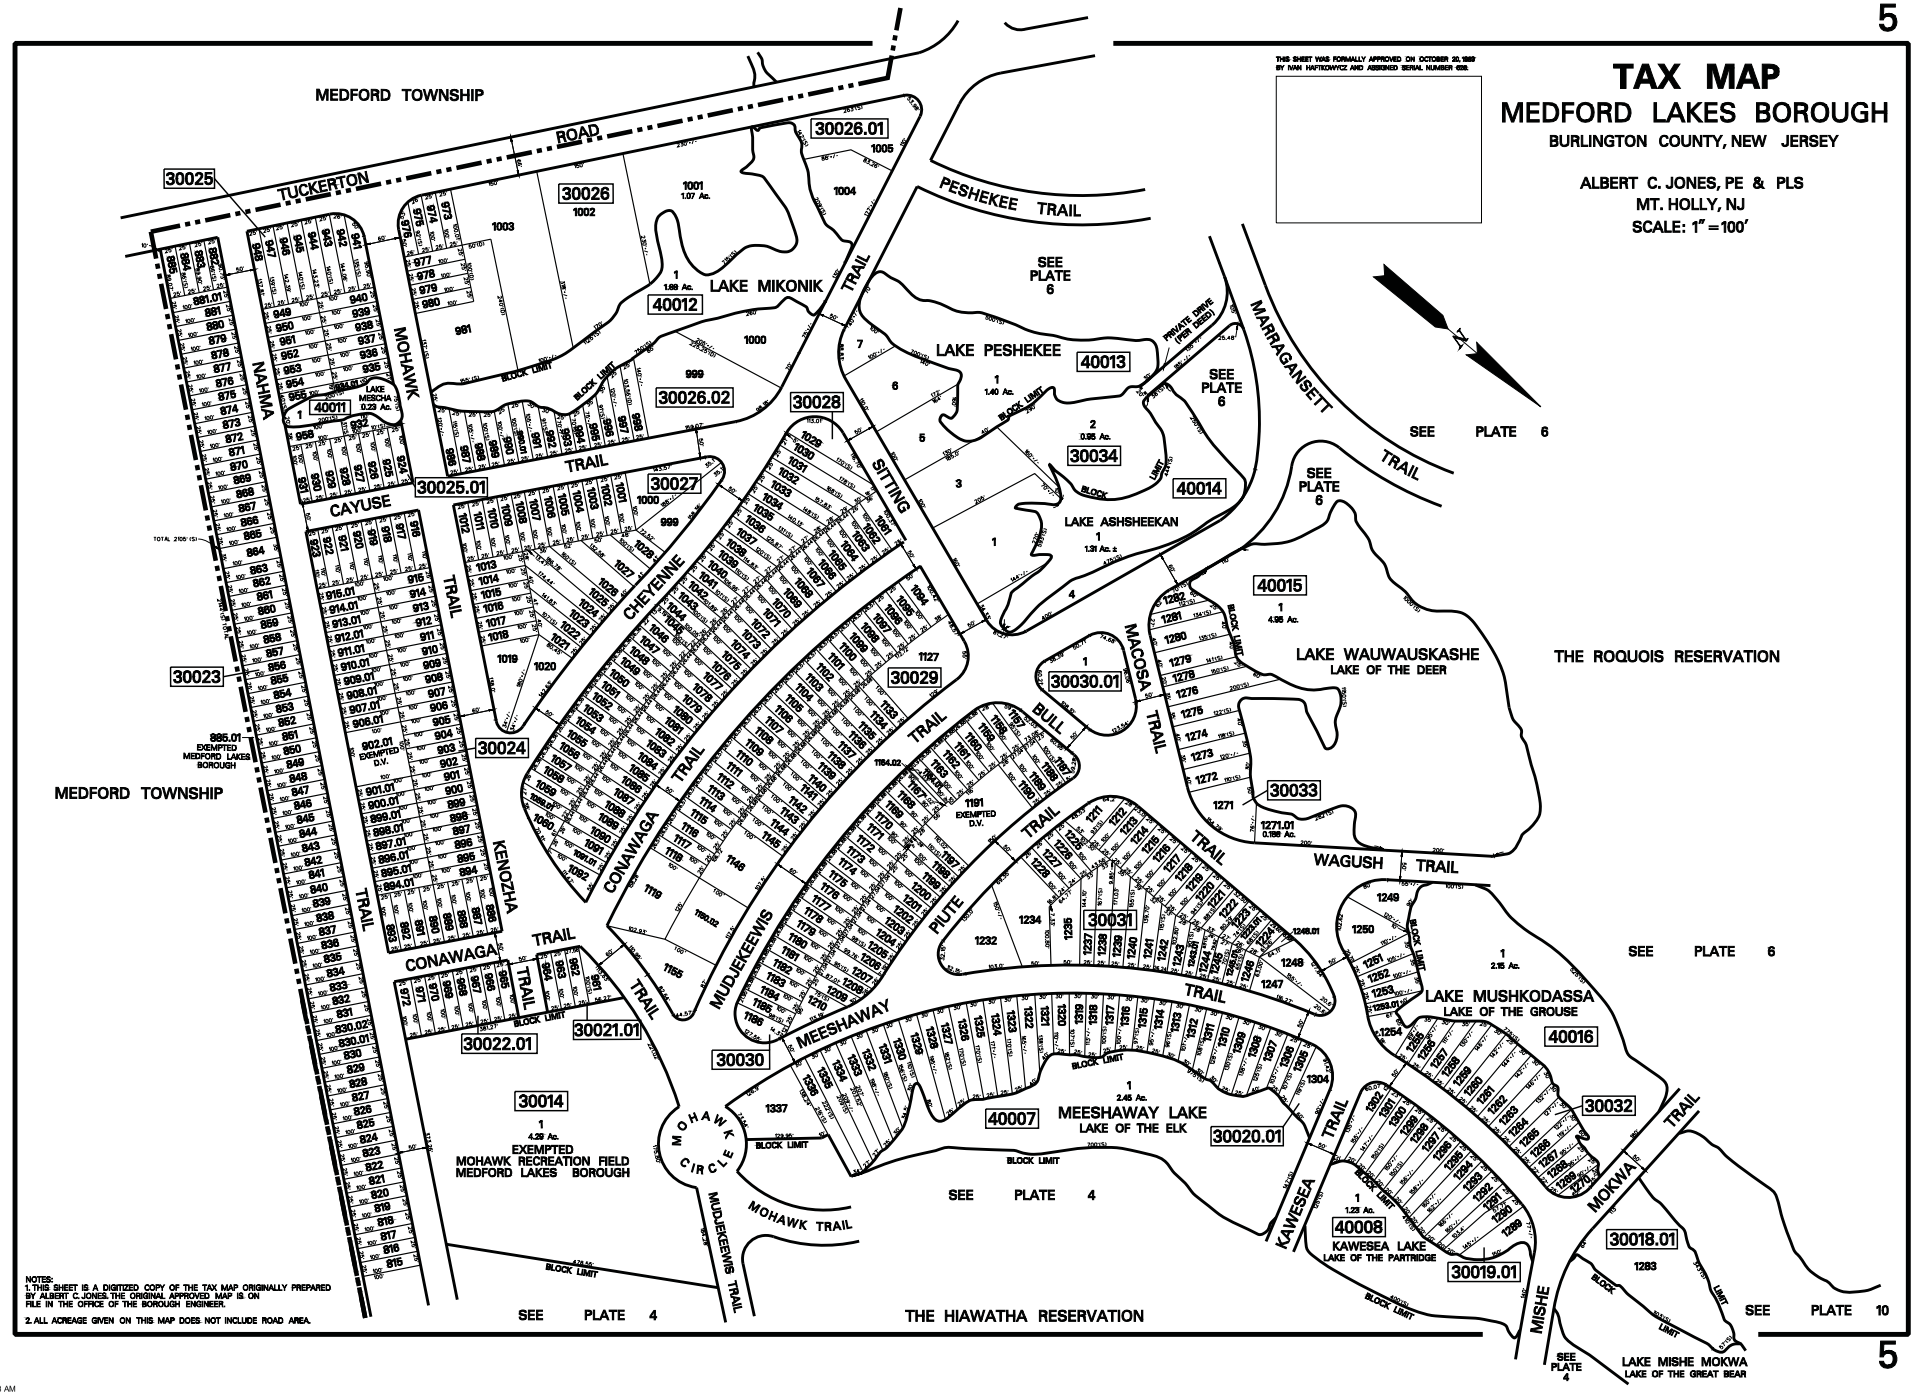

NOTES:
1. THIS SHEET IS A DIGITIZED COPY OF THE TAX MAP ORIGINALLY PREPARED BY ALBERT C. JONES. THE ORIGINAL APPROVED MAP IS ON FILE IN THE OFFICE OF THE BOROUGH ENGINEER.
2. ALL ACREAGE GIVEN ON THIS MAP DOES NOT INCLUDE ROAD AREA.

...\Medford Lakes\05.dgn 8/5/2009 9:50:38 AM