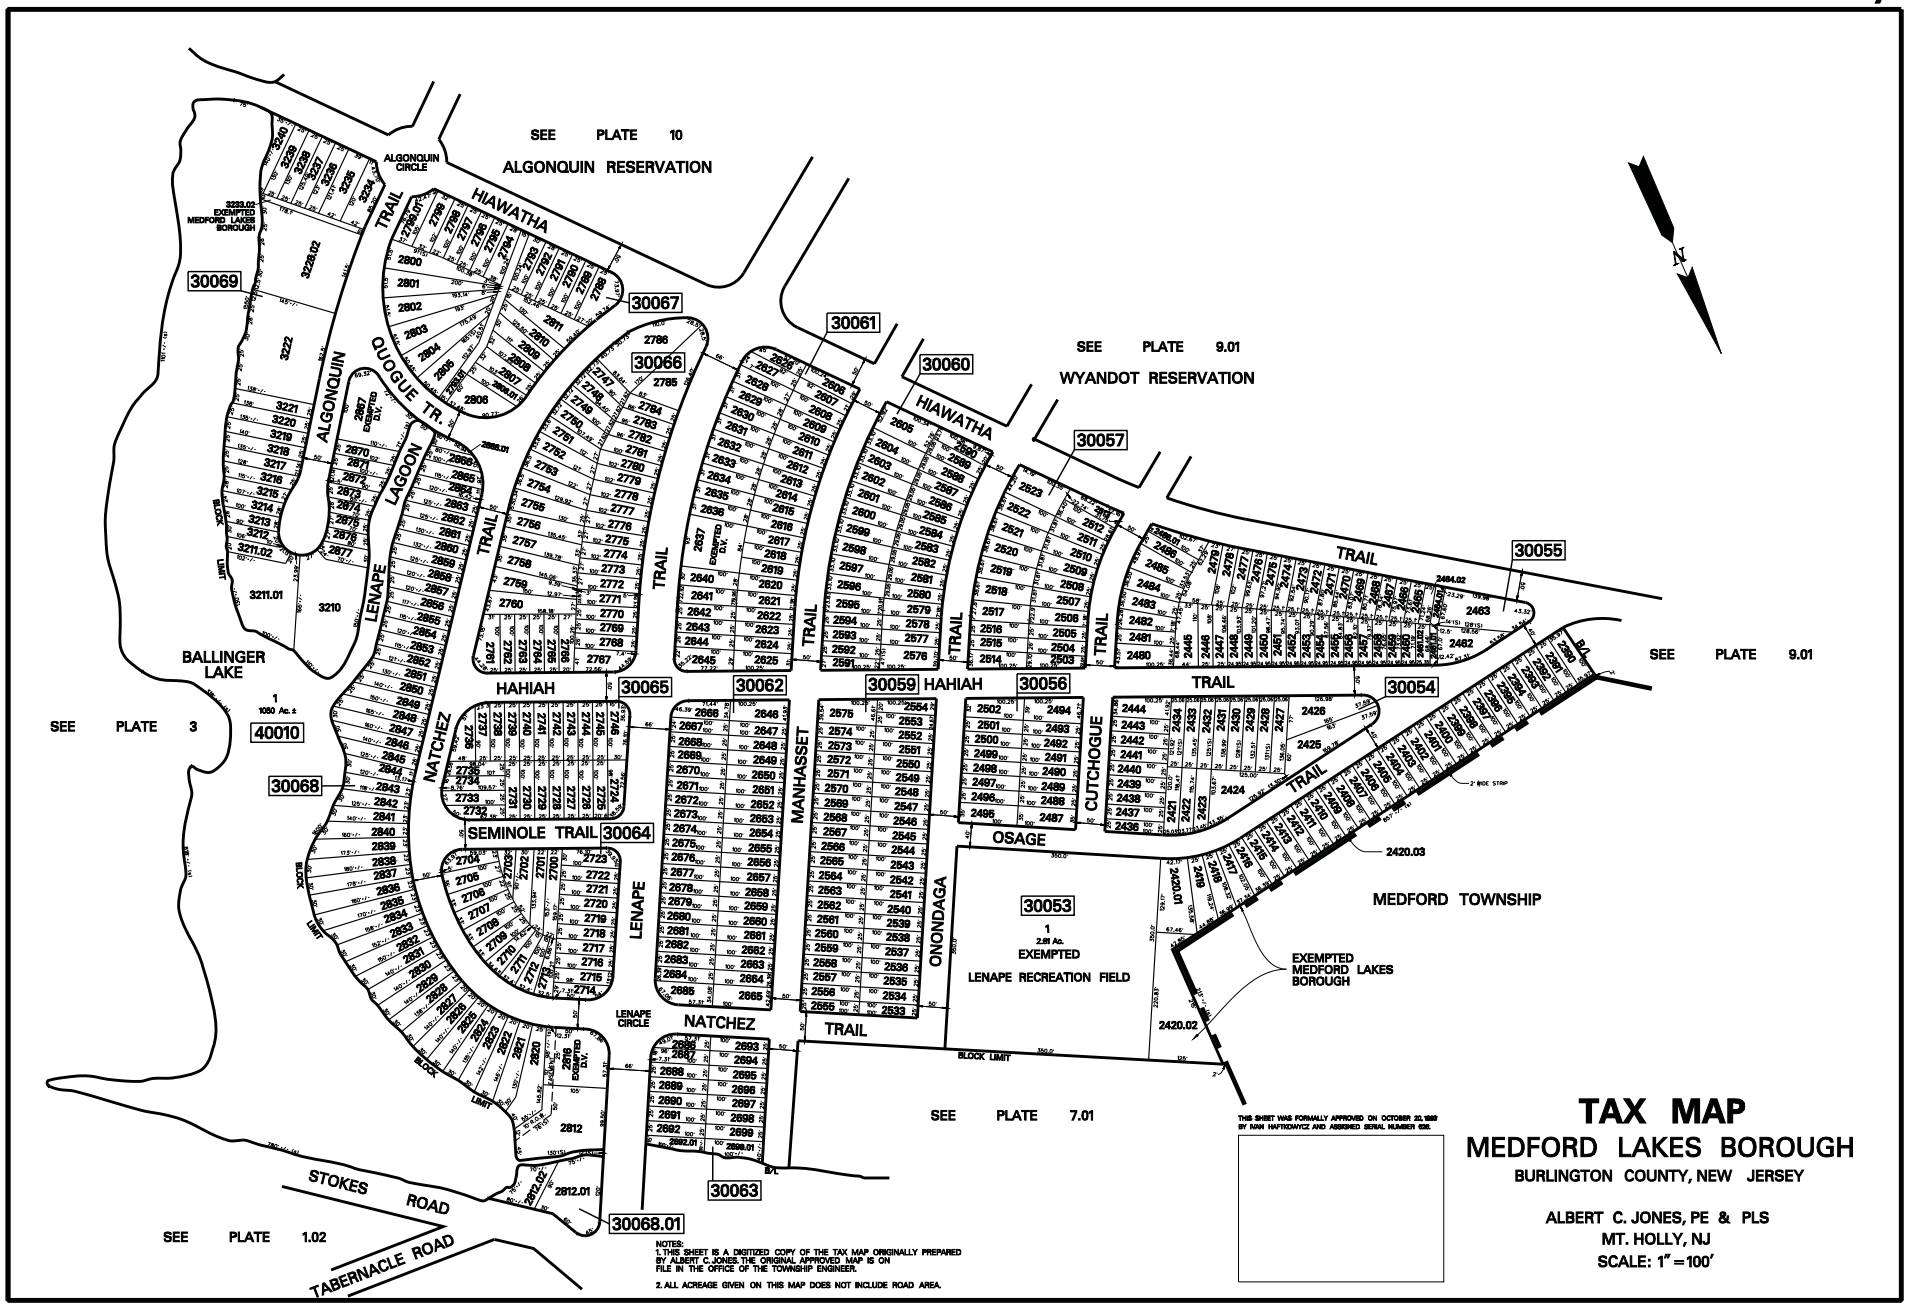

NOTES:
1. THIS SHEET IS A DIGITIZED COPY OF THE TAX MAP ORIGINALLY PREPARED BY ALBERT C. JONES. THE ORIGINAL APPROVED MAP IS ON FILE IN THE OFFICE OF THE TOWNSHIP ENGINEER.

2. ALL ACREAGE GIVEN ON THIS MAP DOES NOT INCLUDE ROAD AREA.

THIS SHEET WAS FORMALLY APPROVED ON OCTOBER 20, 1992 BY IVAN HAYTKOWYCZ AND ASSIGNED SERIAL NUMBER 638.

TAX MAP

MEDFORD LAKES BOROUGH

BURLINGTON COUNTY, NEW JERSEY

ALBERT C. JONES, PE & PLS
MT. HOLLY, NJ
SCALE: 1" = 100'

...\Medford Lakes\07.dgn 8/5/2009 9:51:20 AM